CITY OF MARCELINE
WATER SUPPLY RESERVOIR

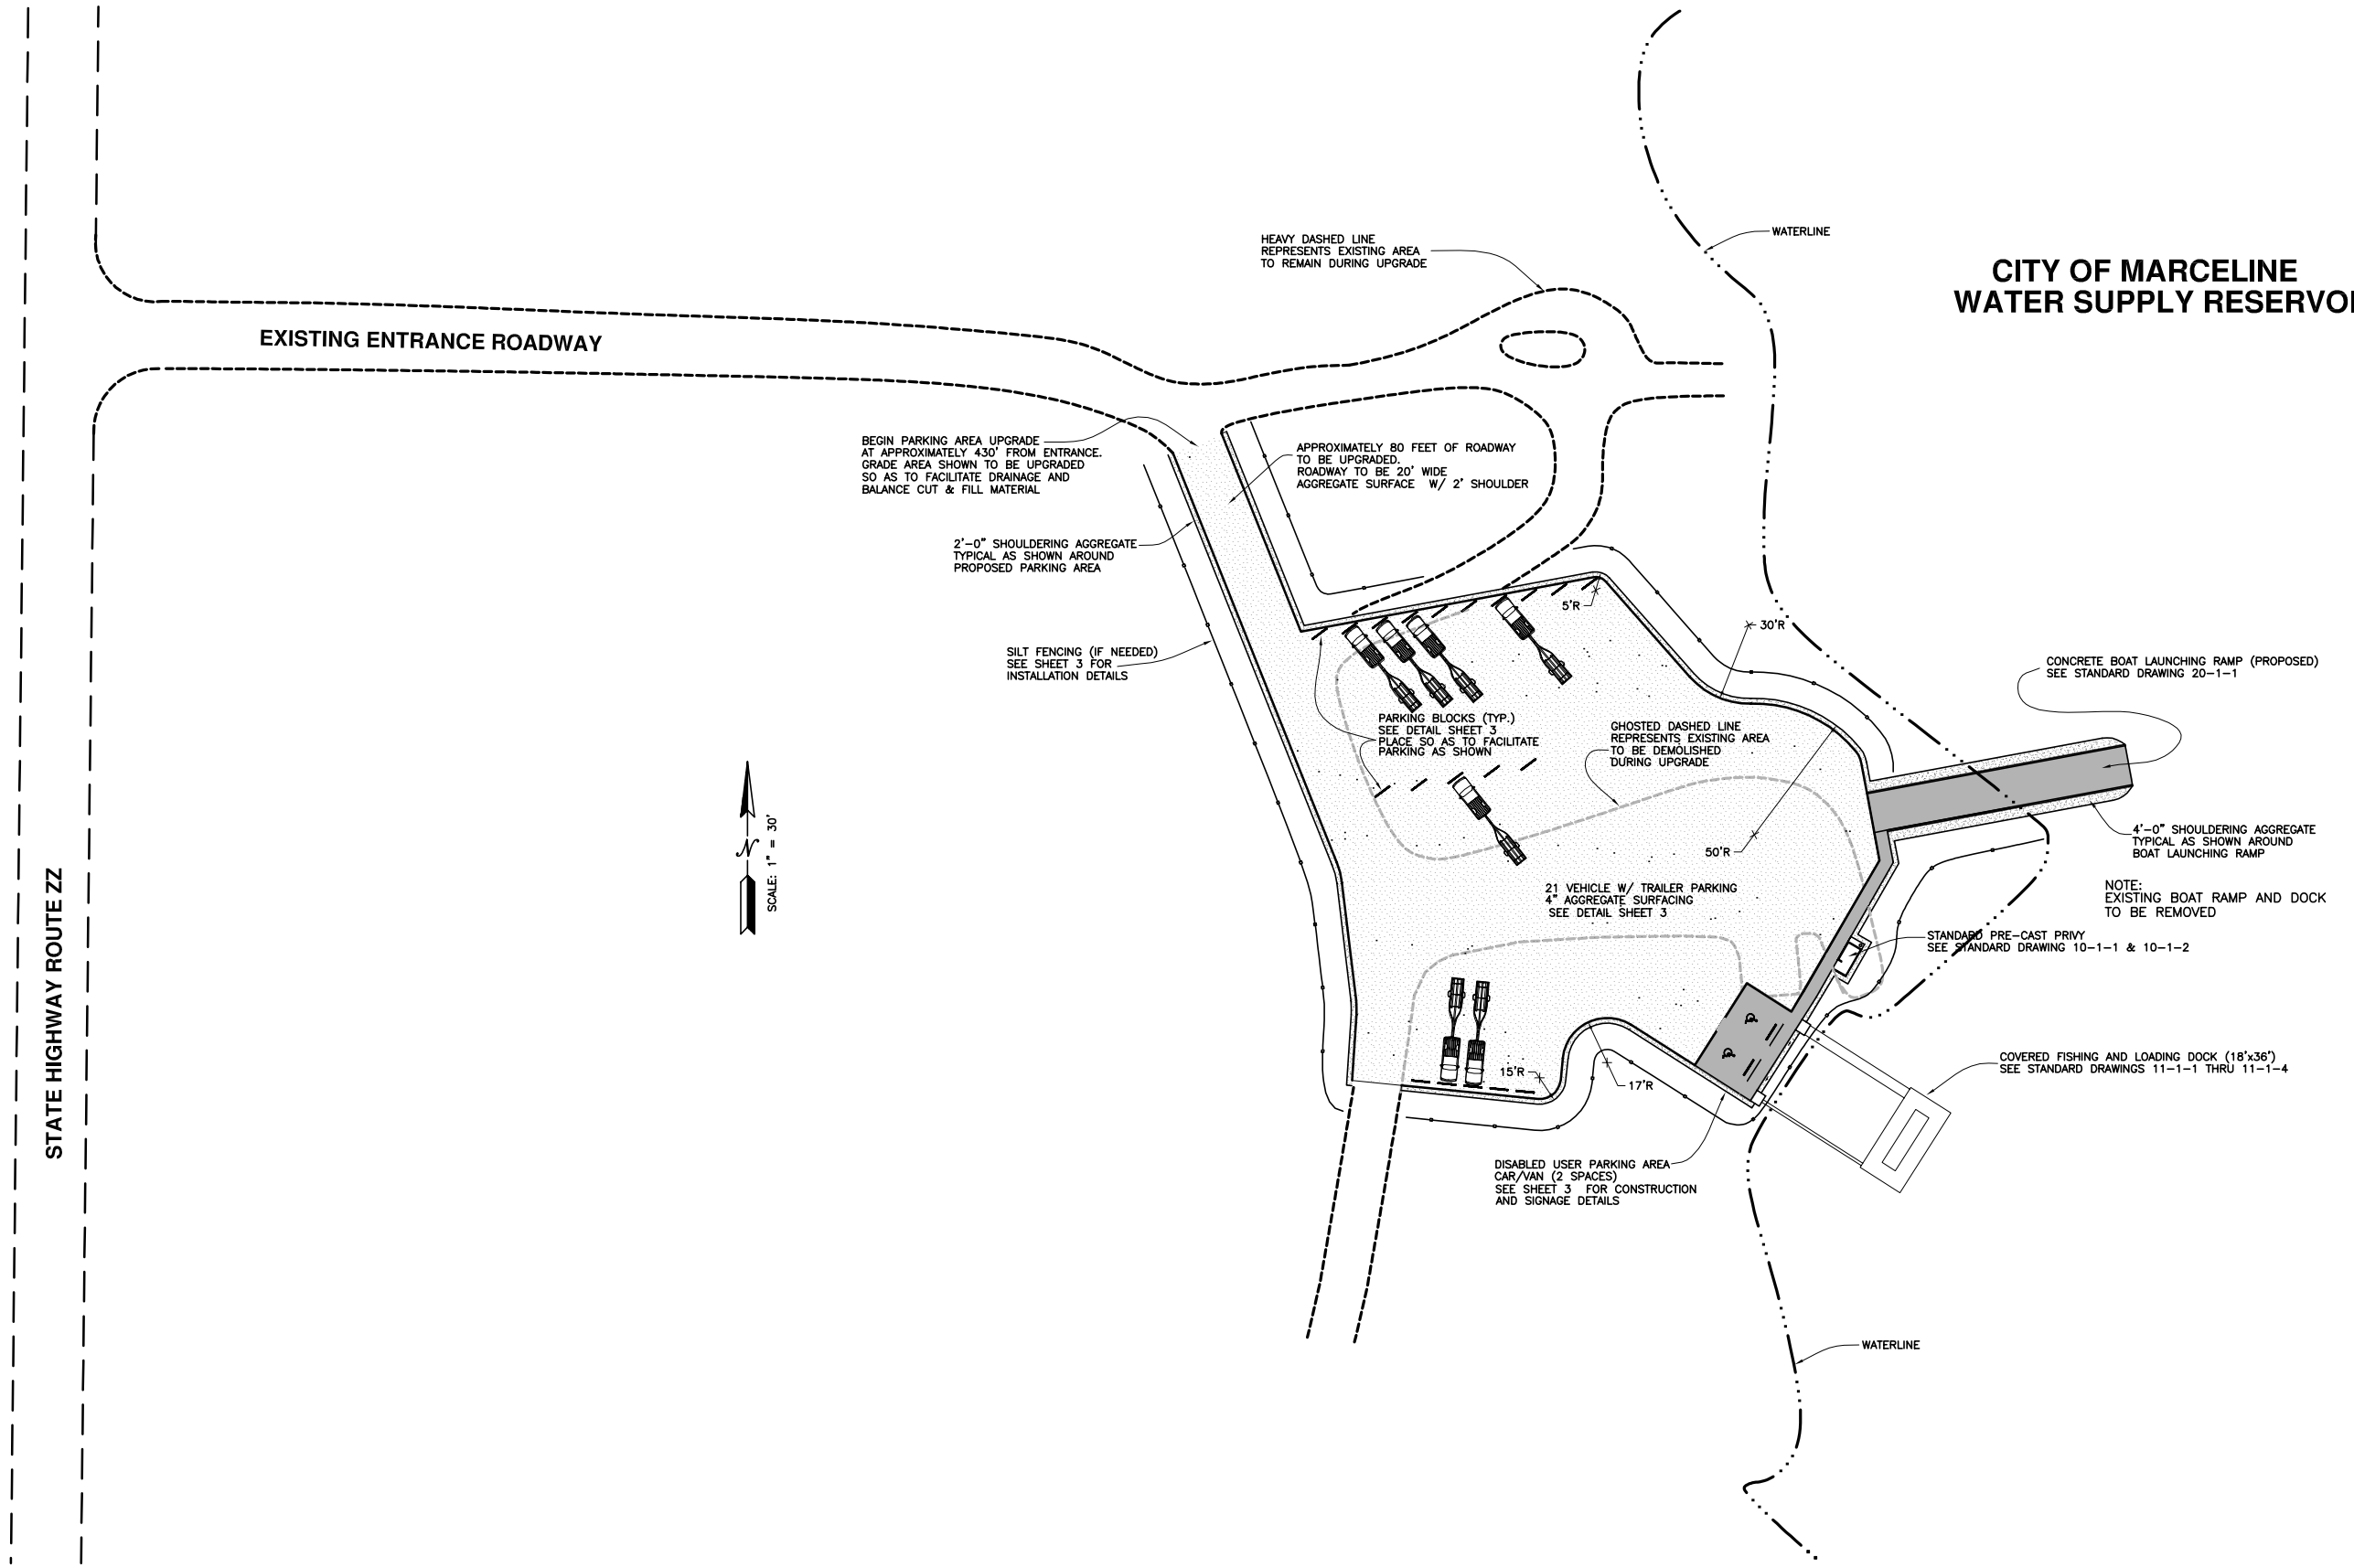

CONCEPTUAL PLAN - PARKING AREA AND BOAT RAMP

DATE 11/2004	DESIGN MLS
DRAWN DLB	CHECKED MLS

REVISIONS

DESIGN AND DEVELOPMENT
MDC
MISSOURI DEPARTMENT OF CONSERVATION
P.O. BOX 180, JEFFERSON CITY, MO 65102 (573) 522-2323

CONCEPTUAL PLAN

OLD MARCELINE CITY LAKE C.A.P.
LAKE ACCESS UPGRADE

CONSERVATION COMMISSION OF THE STATE OF MISSOURI
MISSOURI DEPARTMENT OF CONSERVATION
DESIGN AND DEVELOPMENT
FILE MANAGEMENT

DWG PATH: T:\82-05-02\dwg\
FILE: marceline.dwg
LAYOUT: PLAN

JOB NO. 82-05-02

2

SHEET 2 OF 3