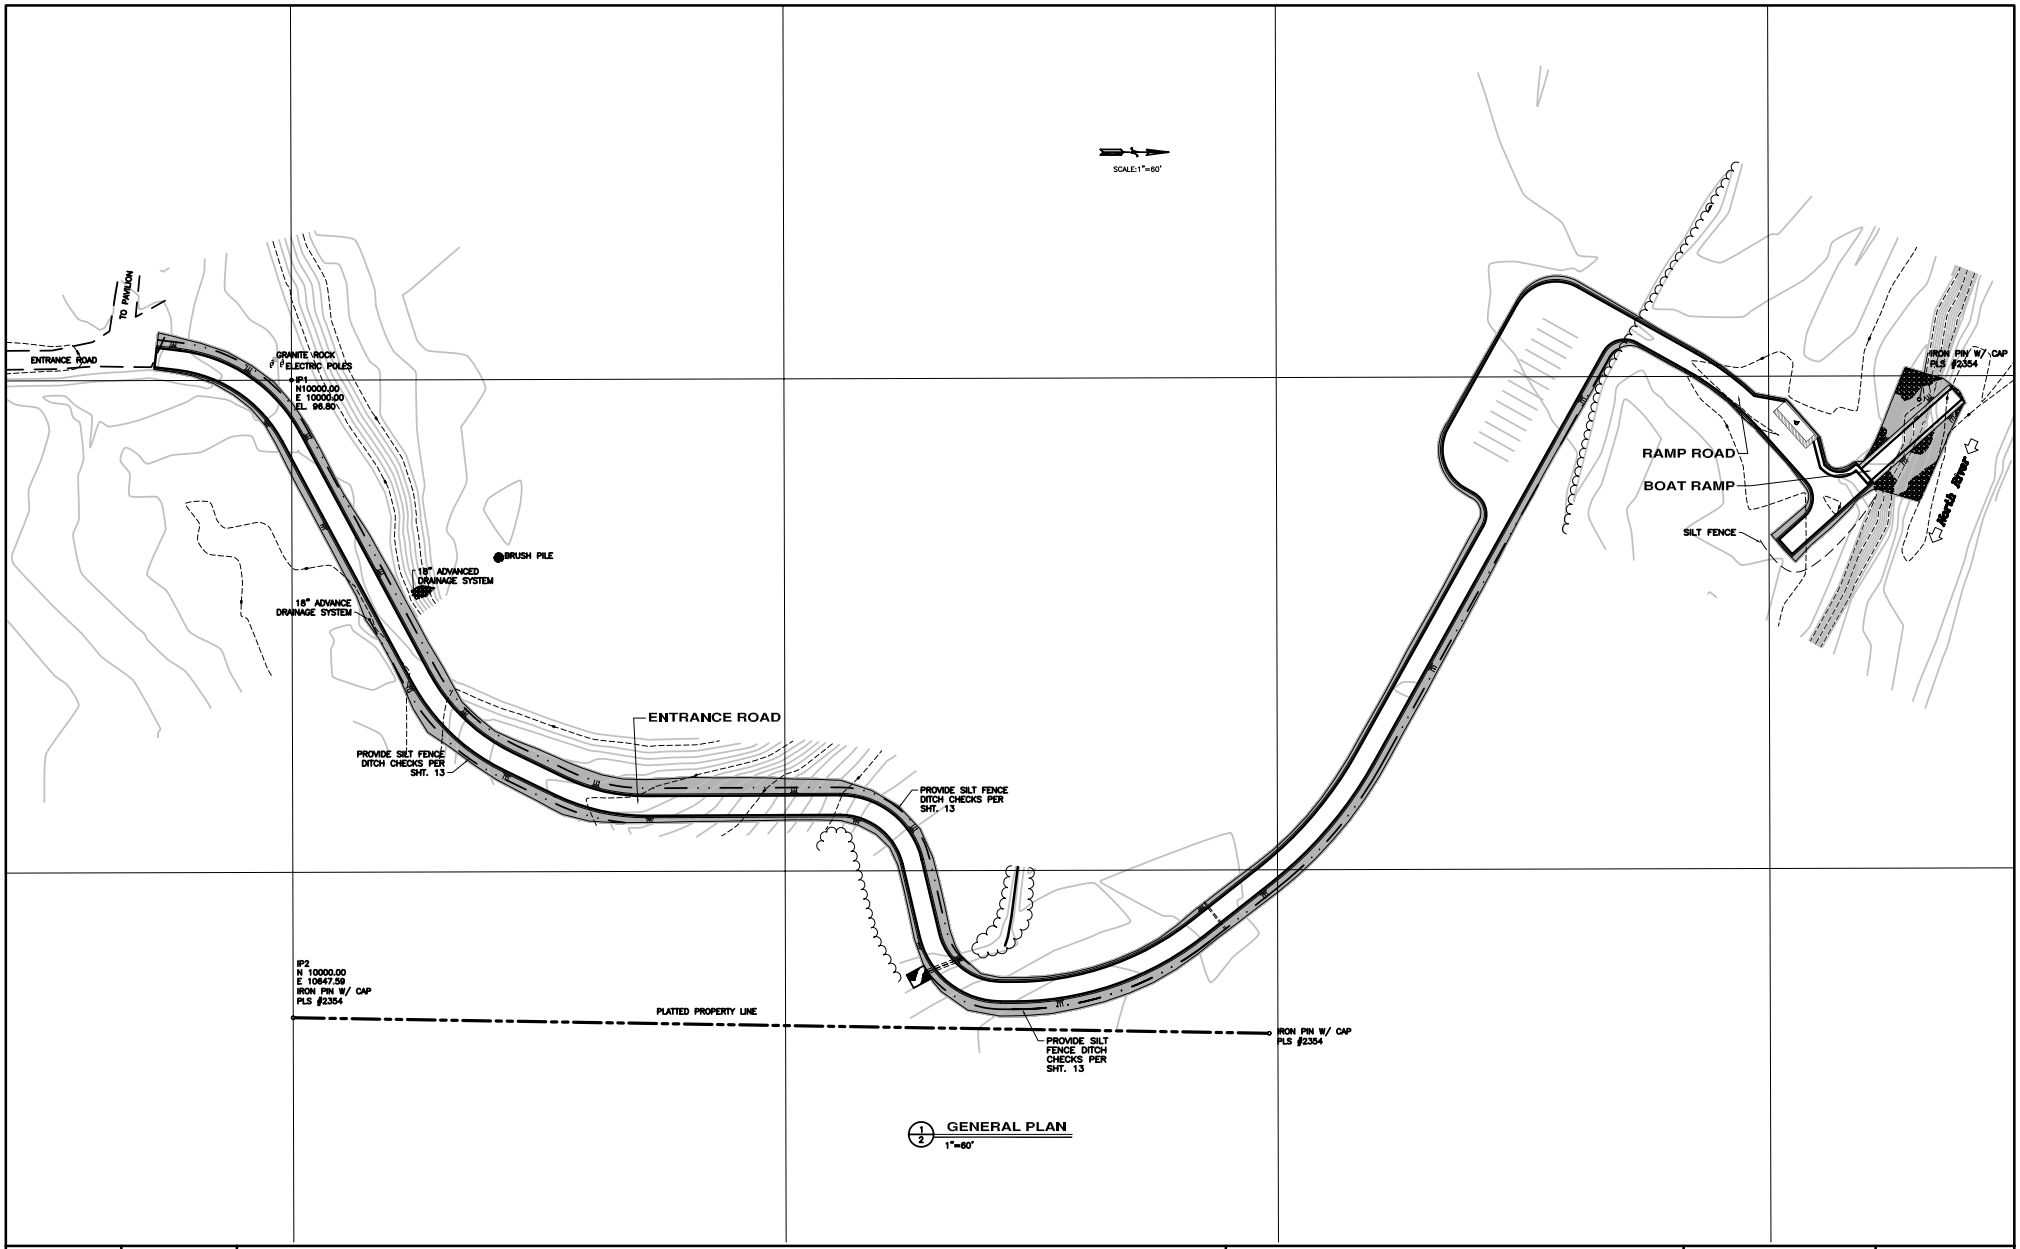

1/2 GENERAL PLAN
1"=60'

DATE JUNE 2005	DESIGN BJG	
DRAWN BJB	CHECKED BJG	
REVISIONS		

DESIGN AND DEVELOPMENT
MDC
MISSOURI DEPARTMENT OF CONSERVATION
P.O. BOX 180, JEFFERSON CITY, MO 65102 (573) 522-4115

GENERAL PLAN
EROSION CONTROL PLAN

ACCESS PLANS - NORTH RIVER
C.A.P. PROJECT-WELLS NATURE PARK

CONSERVATION COMMISSION OF THE STATE OF MISSOURI
MISSOURI DEPARTMENT OF CONSERVATION
DESIGN AND DEVELOPMENT

FILE MANAGEMENT

DWG PATH: T:\02-23-01\DWG\DESIGN\
FILE: DESIGN.DWG
LAYOUT: GENERAL

JOB NO. 02-23-01

2

SHEET 2 OF 14